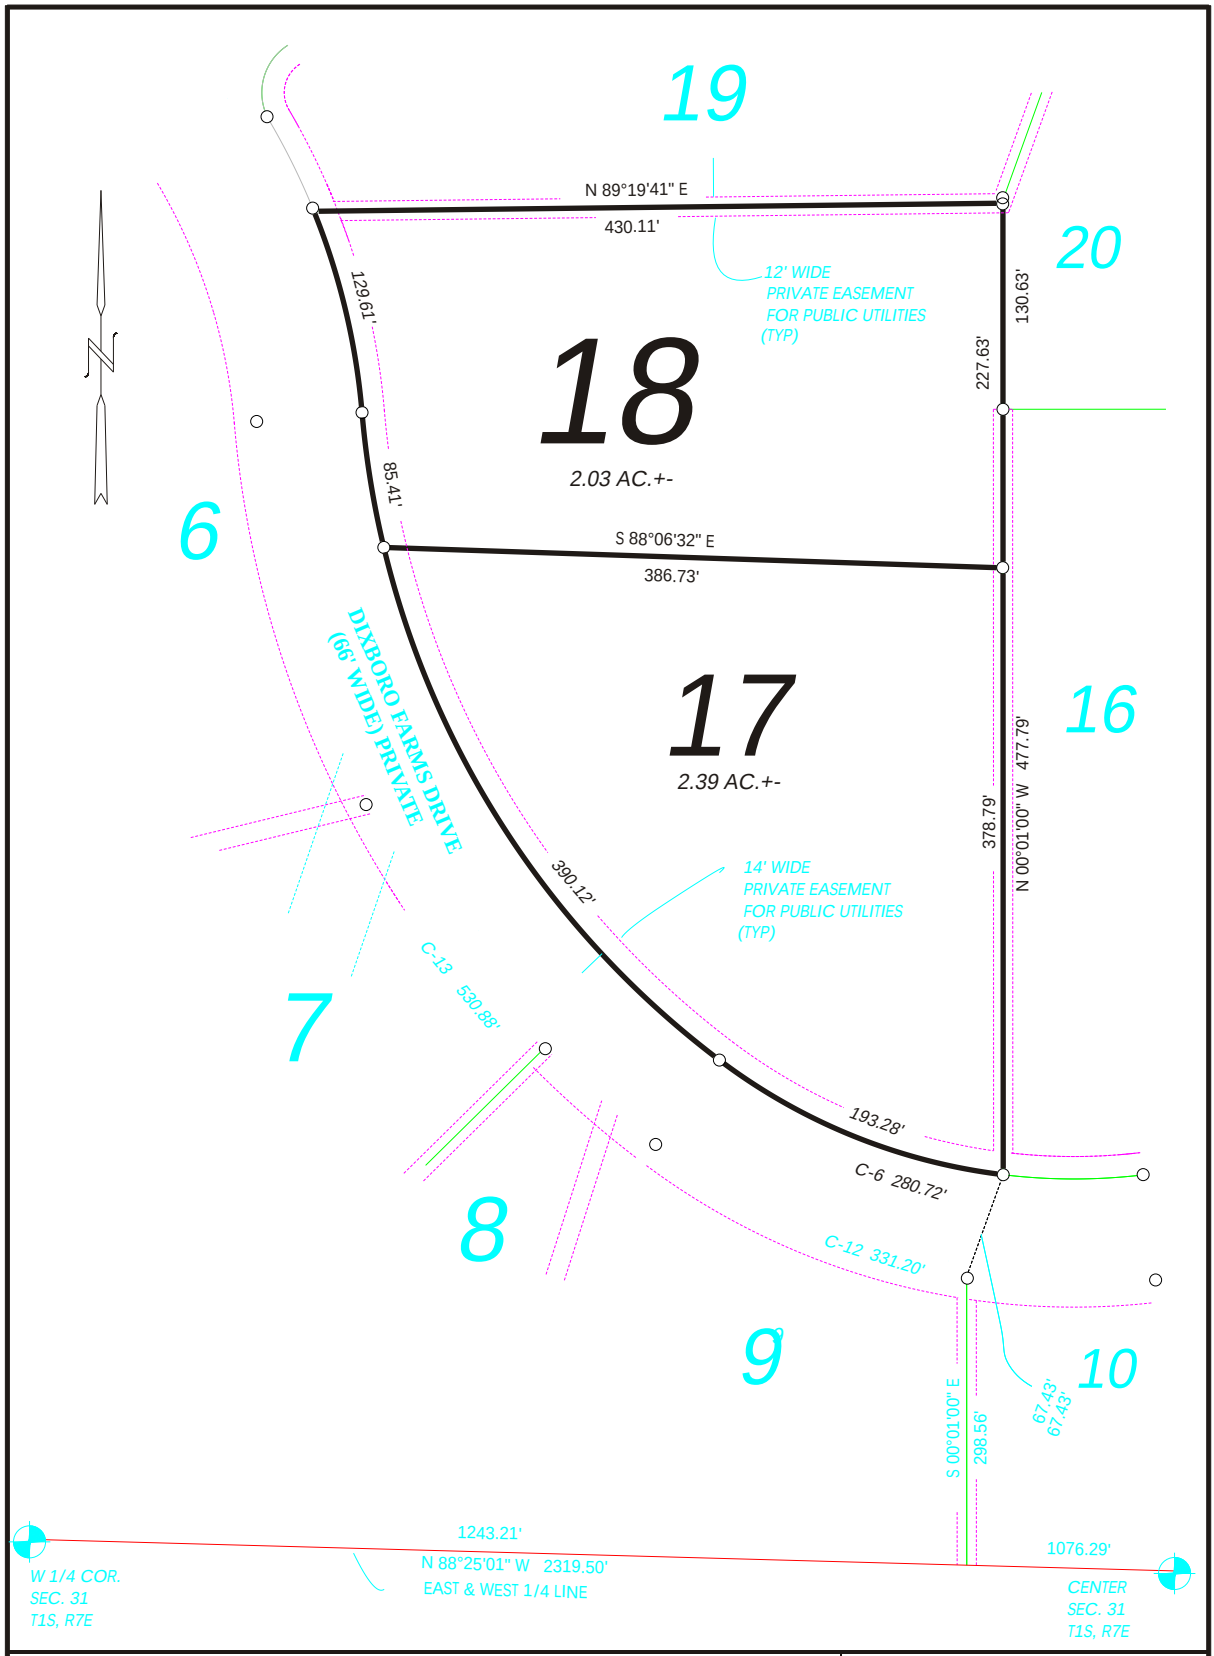

CLIENT: *THE CONLIN CO.*

JOB NO.: *99055-SP1*

SECTION *31* T *1S* R *7E*

TOWNSHIP OR MUNICIPALITY

SALEM TOWNSHIP

COUNTY OF *WASHTENAW*

STATE OF MICHIGAN

SCALE-1 INCH = FEET *100*

DRAWN *T.A.S.*

DATE *08/21/2000*

CHECKED *C.C.W.*

REVISED

REVISED

REVISED

FILE NAME: *99055-132*

SHEET *8* OF *26*

M A
S C
P S
S M

PROFESSIONAL SURVEYOR NO. *13604*

C. WILSON & ASSOCIATES, INC.
LAND SURVEYING

Box 336, Chelsea, Michigan 48118
734/475-1407